West Sussex County Council
Highways Act 1980 Section 25
Notice of dedication of two public bridleways 3736 and 3737 in the Parish of Hurstpierpoint

Notice is given that on the 24th November 2022 West Sussex County Council entered into a public path dedication agreement with Mid Sussex District Council of Oaklands Road Haywards Heath West Sussex RH16 1SS under Section 25 of the Highways Act 1980**.** Bridleway 3736 commences from Point A on Jane Murray Way (GR:529376,119406) running in a south westerly direction for 48 metres to Point B (GR:529330,119391). Bridleway 3737 commences from Point C on Malthouse Lane (GR:529377,119385) running in a south westerly direction for 26 metres to Point D (GR:529376,119363) as shown on the order plan. The agreement and plan may be inspected, by prior appointment, free of charge at County Hall West Street, Chichester PO19 1RQ - Legal Services Ref. CC803.16567/TM.

Dated this 15th December 2022
Tony Kershaw
Director of Law Assurance

Burgess Hill Green Circle Public Rights of Way 3736 and 3737	Plan Ref 0002	Mid Sussex District Council
Proposed change of status of a footpath to bridleway under Section 25 of the Highways Act 1980 - Site Plan	0 10 20 30 40m Scale: 1:1250	**Author:** S. Founds **Date:** 04/01/2022

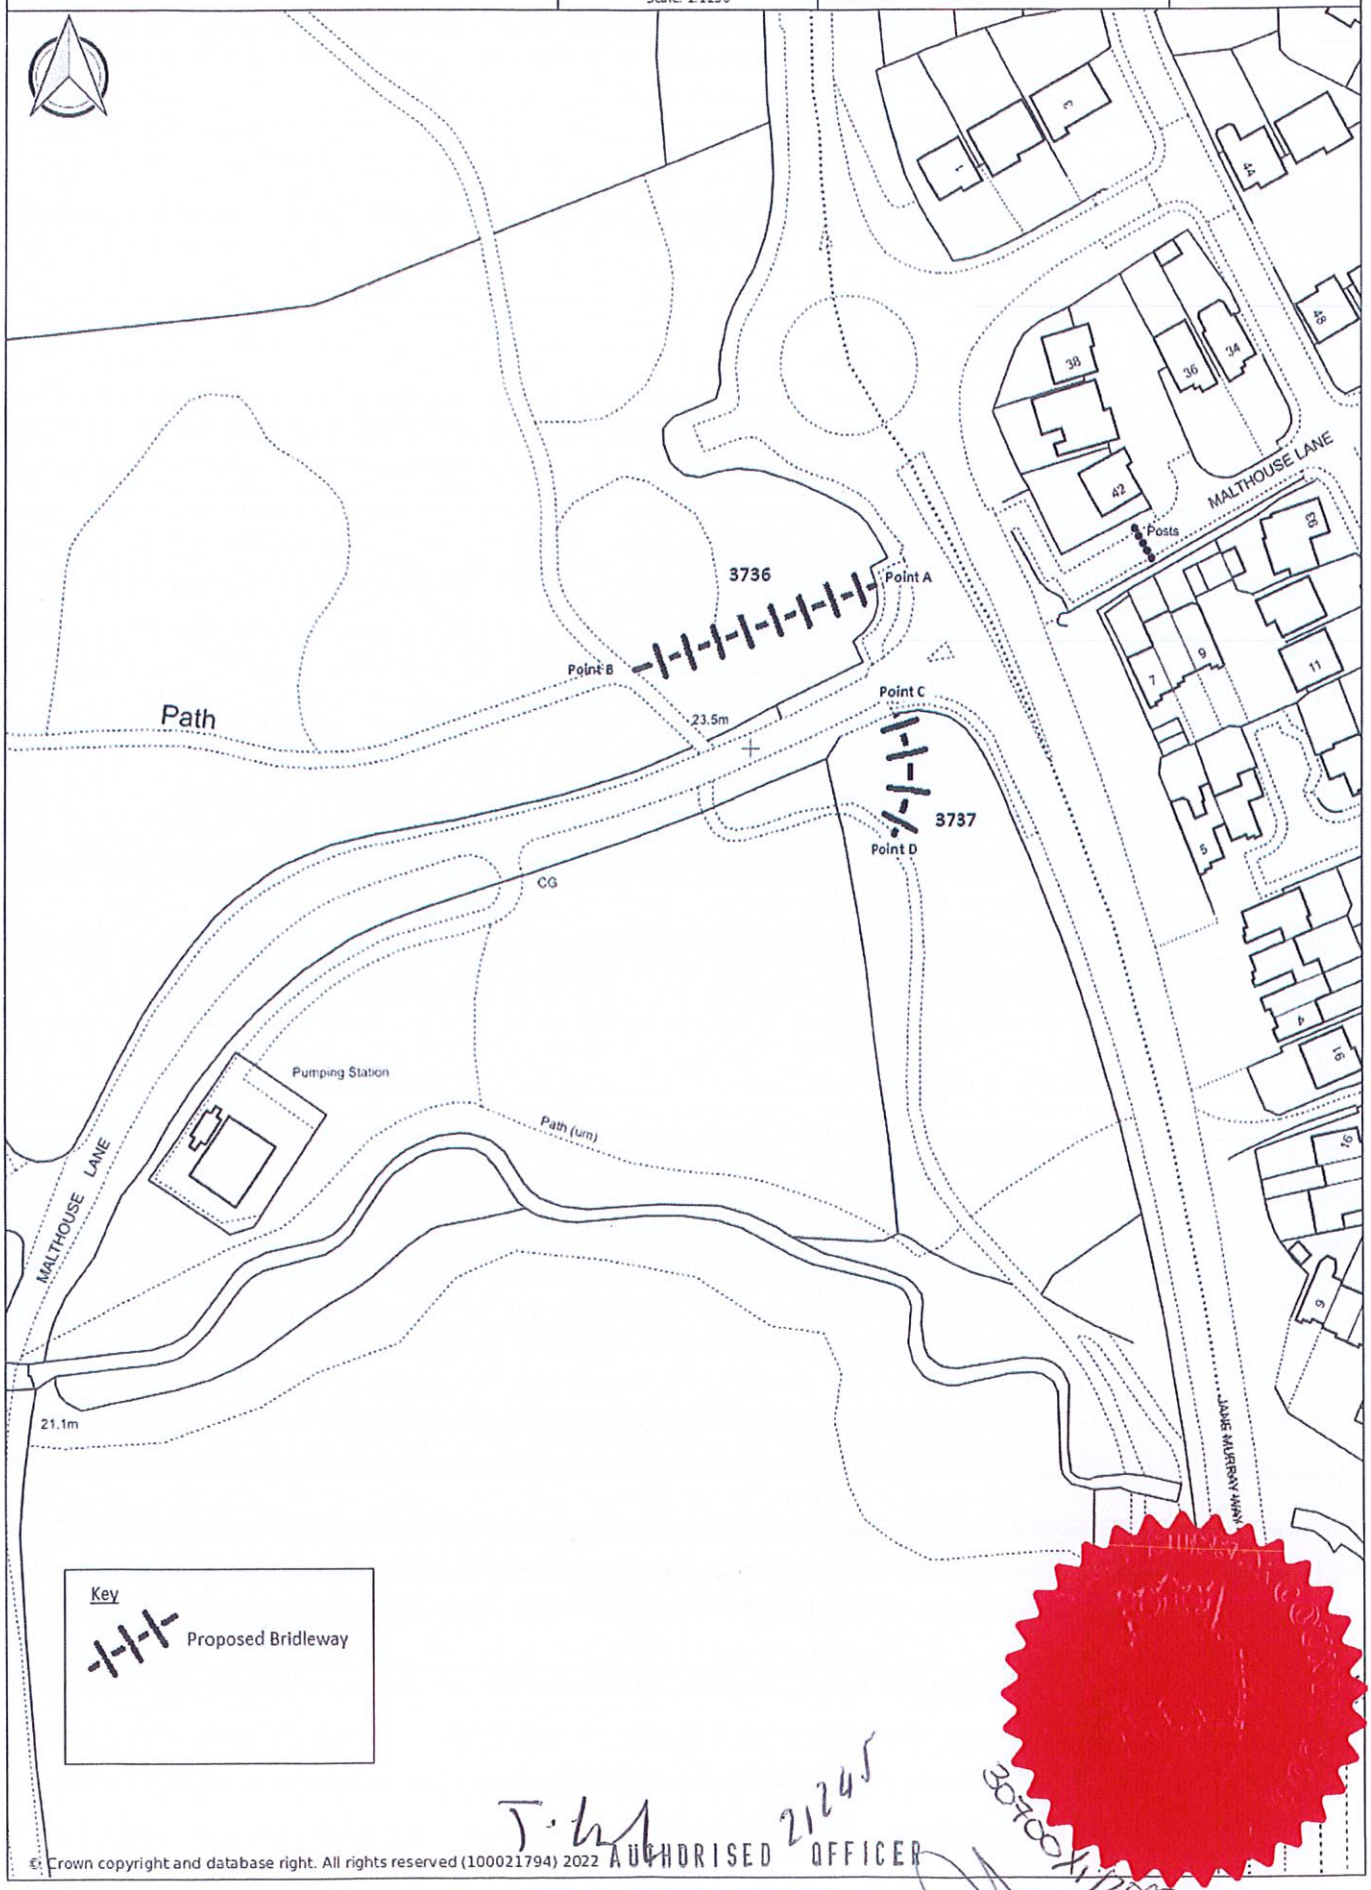

© Crown copyright and database right. All rights reserved (100021794) 2022

AUTHORISED OFFICER

30/03/2022